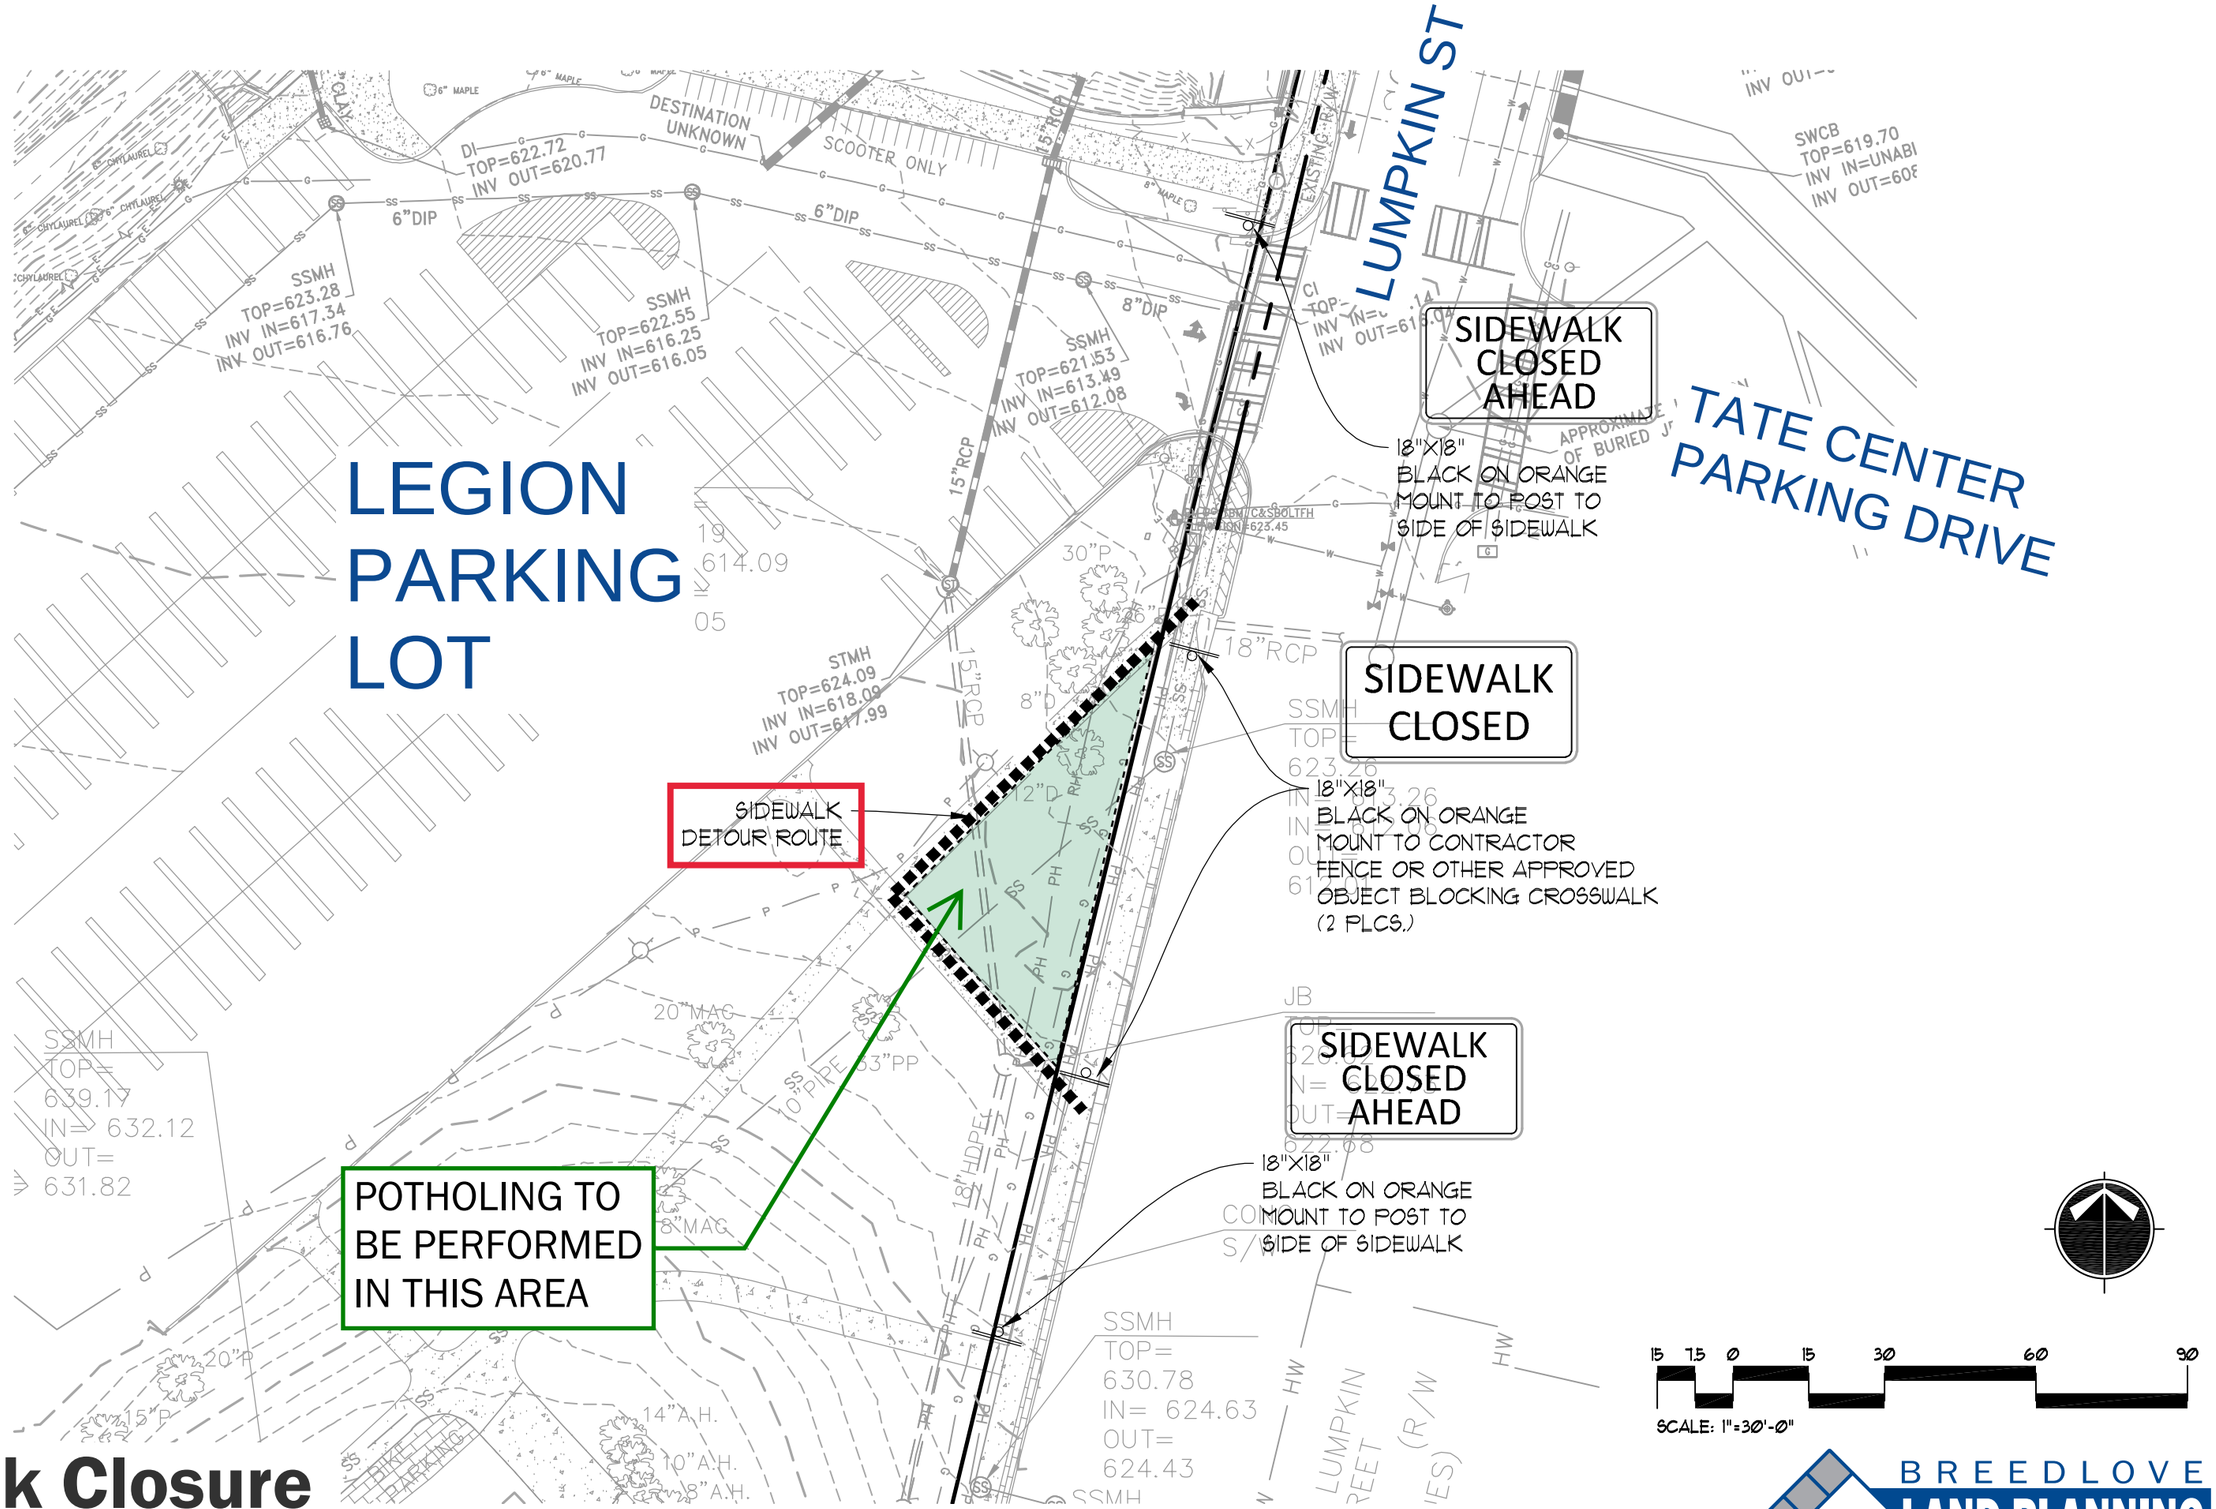

Sidewalk Closure

UGA West Dining

BREEDLOVE LAND PLANNING
Site Design Professionals